Office Building For Sale
401 E Tabor Ave. Fairfield, CA

Sale Asking Price $695,000

Property Summary:

-17,000sf Lot
-3,200sf Building
-Excellent location
-High Visibility with constant traffic
-Located on busy E Tabor Ave between N Texas St. and Dover Ave.

Contact:
Inam Khan
Lic. No. 01206896
inam@pcres.net
707-436-7300
www.pcres.net

PREMIER COMMERCIAL REAL ESTATE SERVICES, INC.
1300 Oliver Road, Suite 300, Fairfield, CA 94534
Office : 707.436.7300 | Fax: 707.421.9958

401 E Tabor Ave. Fairfield, CA

PHOTOS

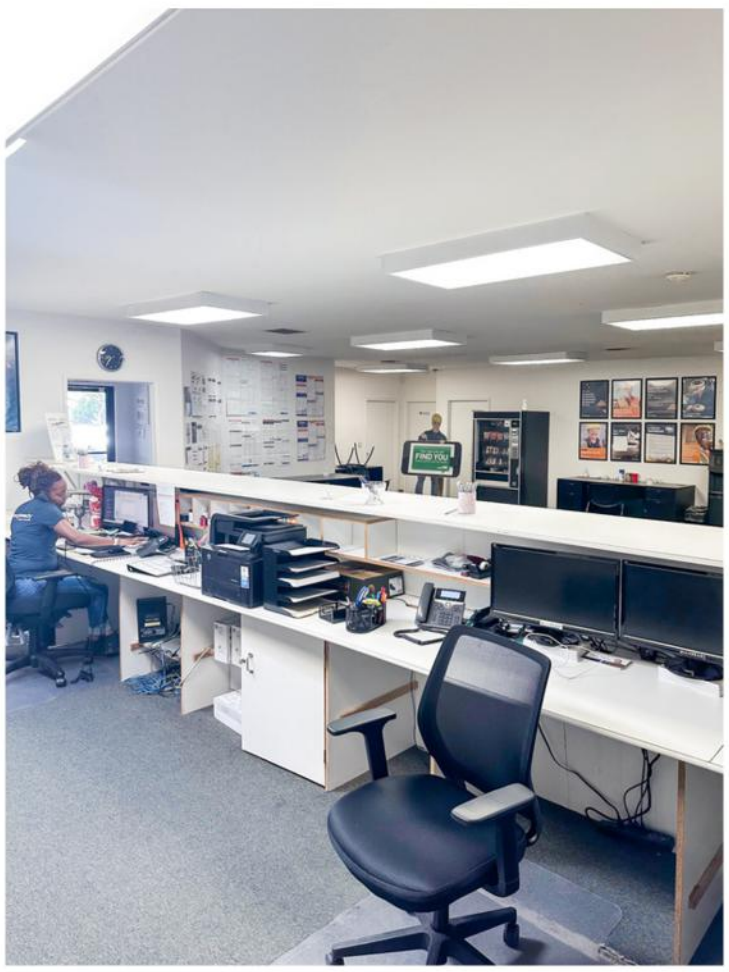

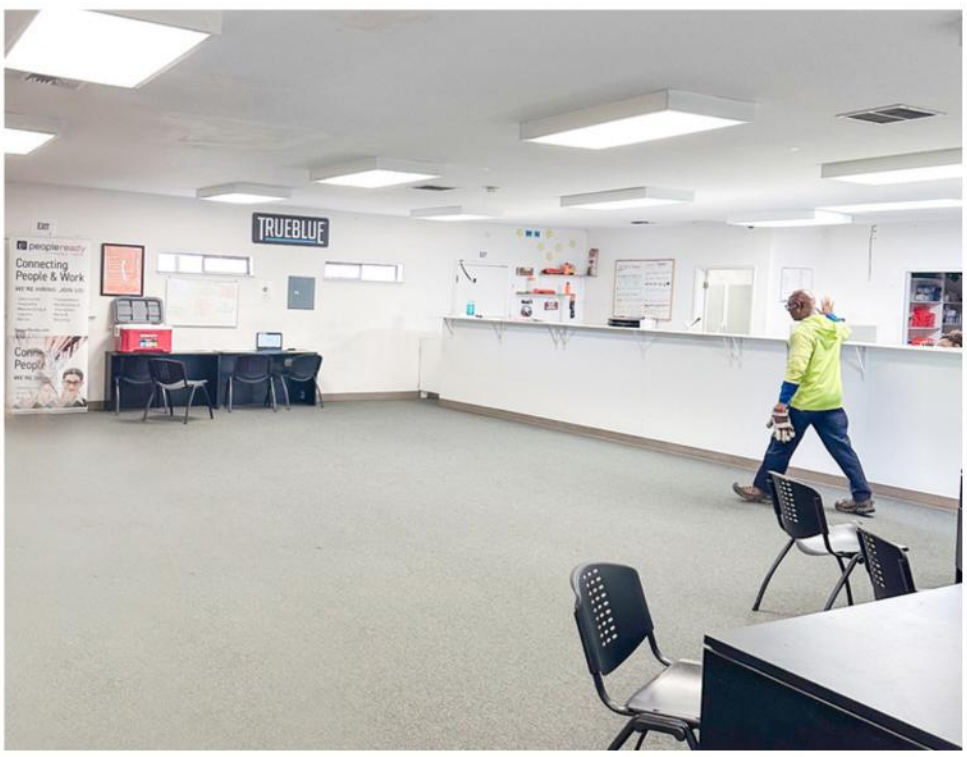

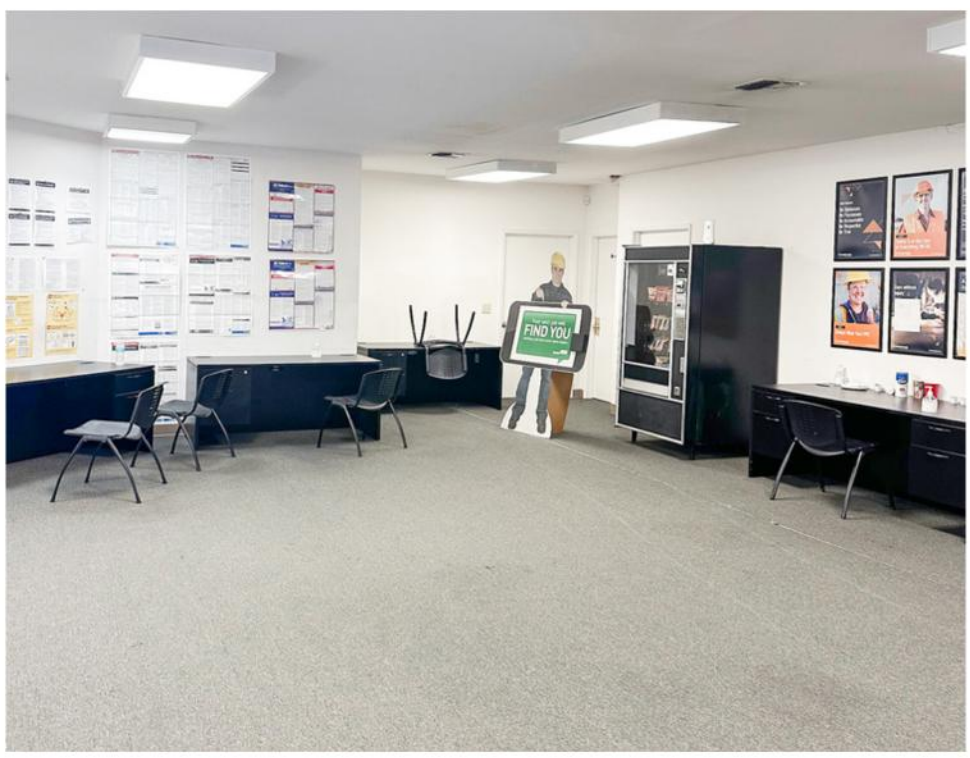

Contact:
Inam Khan
Lic. No. 01206896
inam@pcres.net
707-436-7300
www.pcres.net

PREMIER COMMERCIAL REAL ESTATE SERVICES, INC.
1300 Oliver Road, Suite 300, Fairfield, CA 94534
Office : 707.436.7300 | Fax: 707.421.9958

401 E Tabor Ave. Fairfield, CA

FLOOR PLAN
NOT TO SCALE

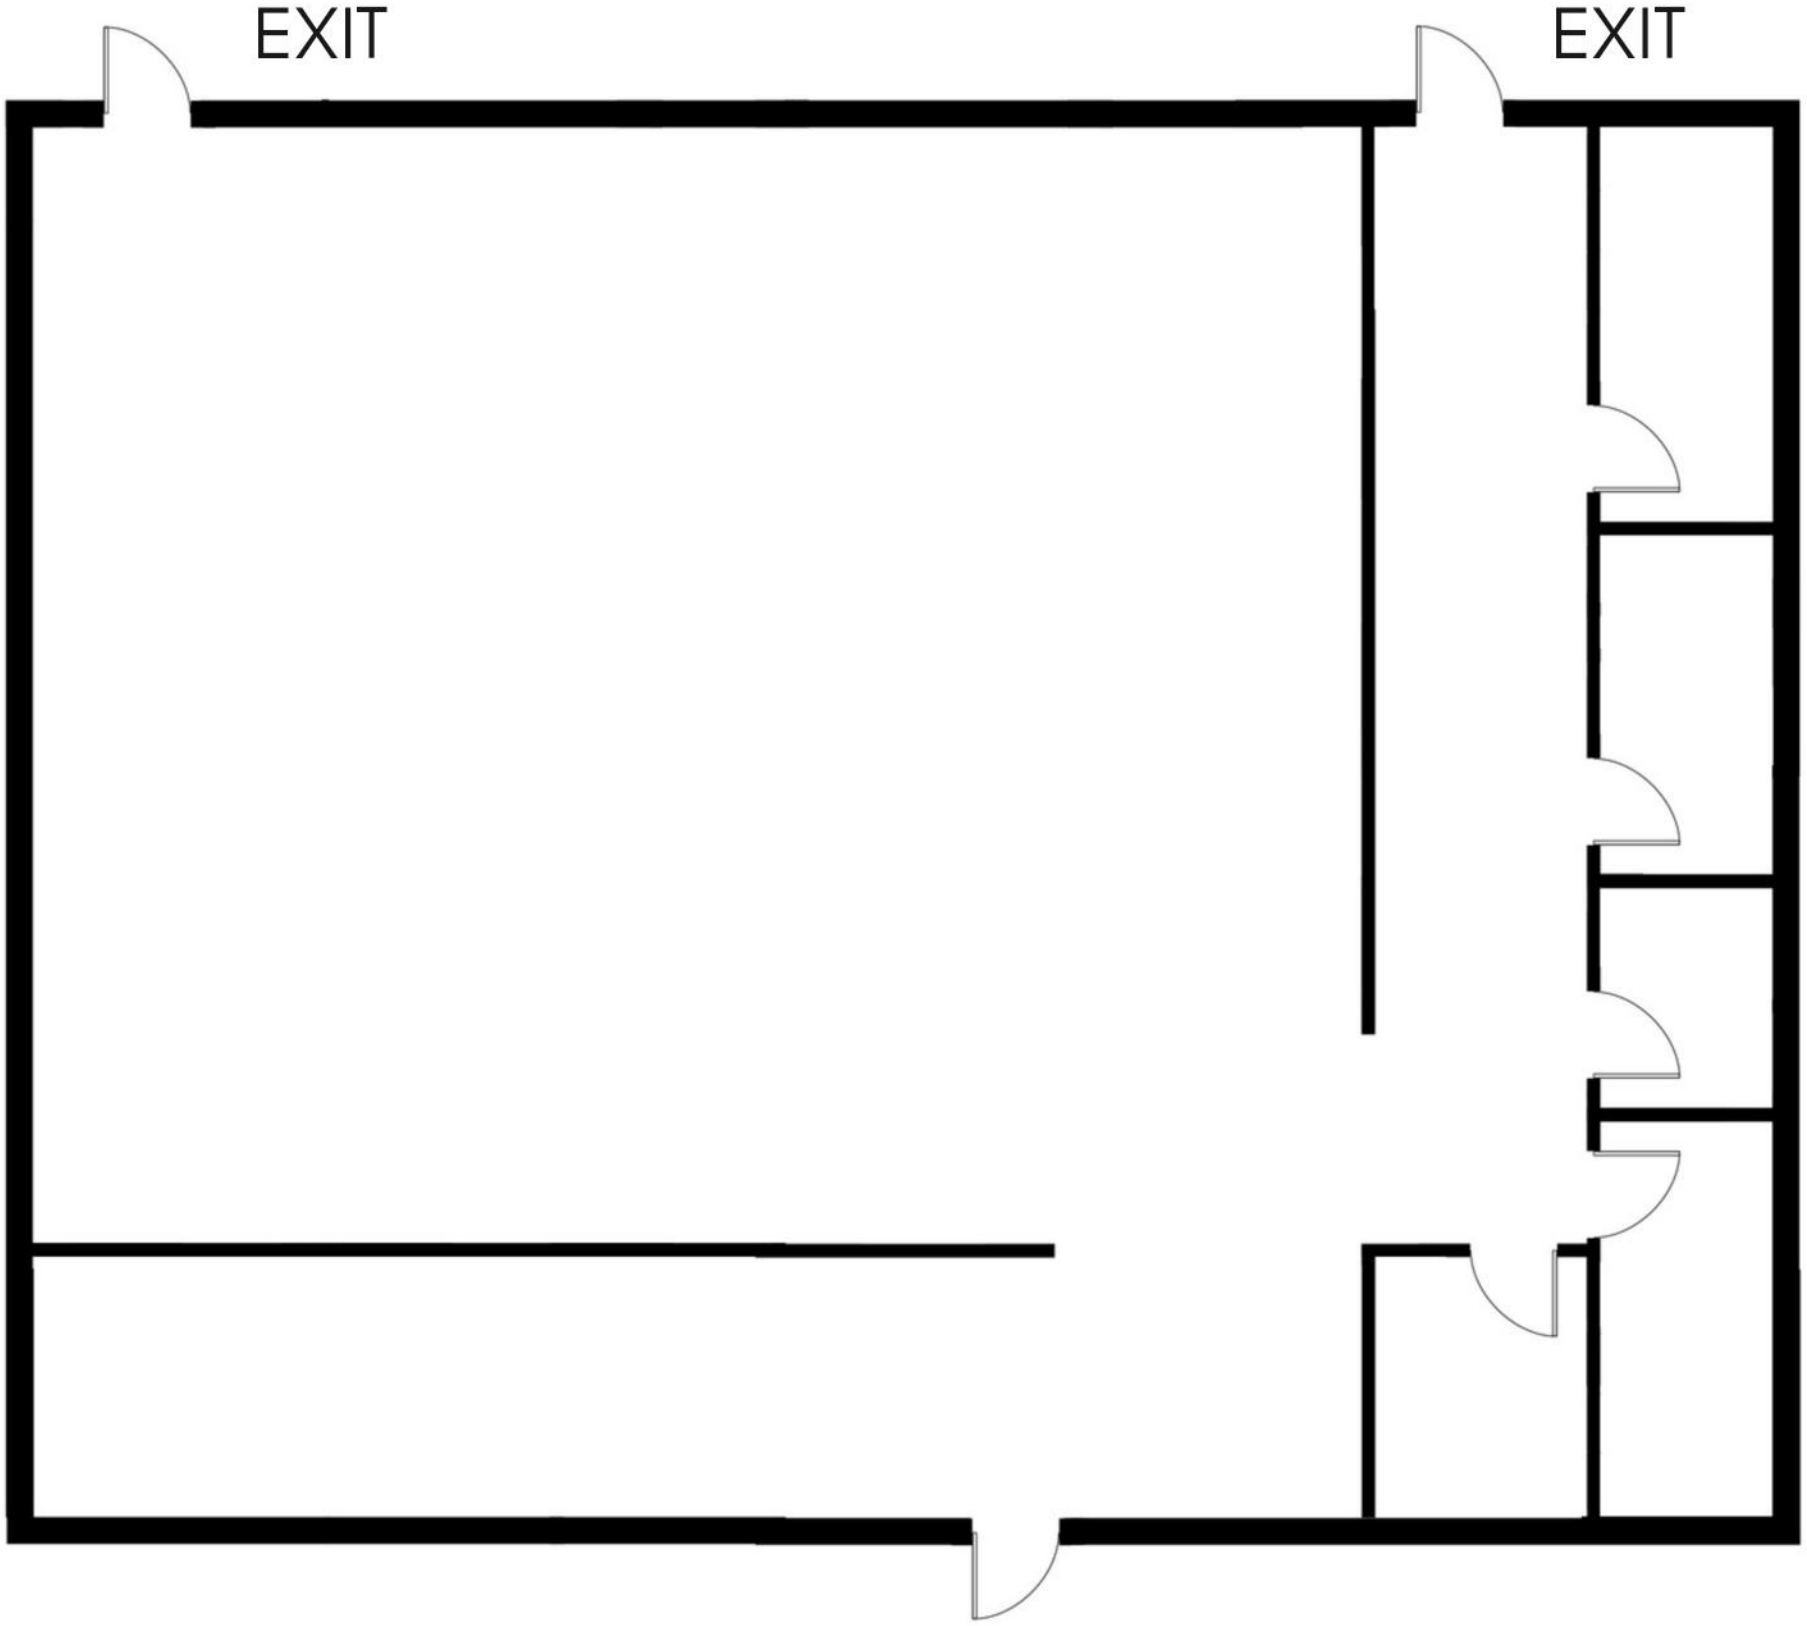

Contact:
Inam Khan
Lic. No. 01206896
inam@pcres.net
707-436-7300
www.pcres.net

PREMIER COMMERCIAL REAL ESTATE SERVICES, INC.
1300 Oliver Road, Suite 300, Fairfield, CA 94534
Office : 707.436.7300 | Fax: 707.421.9958

401 E Tabor Ave. Fairfield, CA

Area Map

Demographics

Population

	2 miles	5 miles	10 miles
2020 Population	84,565	128,678	253,263
2024 Population	83,311	128,070	250,128
2029 Population Projection	82,314	126,788	247,483

Contact:
Inam Khan
Lic. No. 01206896
inam@pcres.net
707-436-7300
www.pcres.net

PREMIER COMMERCIAL REAL ESTATE SERVICES, INC.
1300 Oliver Road, Suite 300, Fairfield, CA 94534
Office : 707.436.7300 | Fax: 707.421.9958